


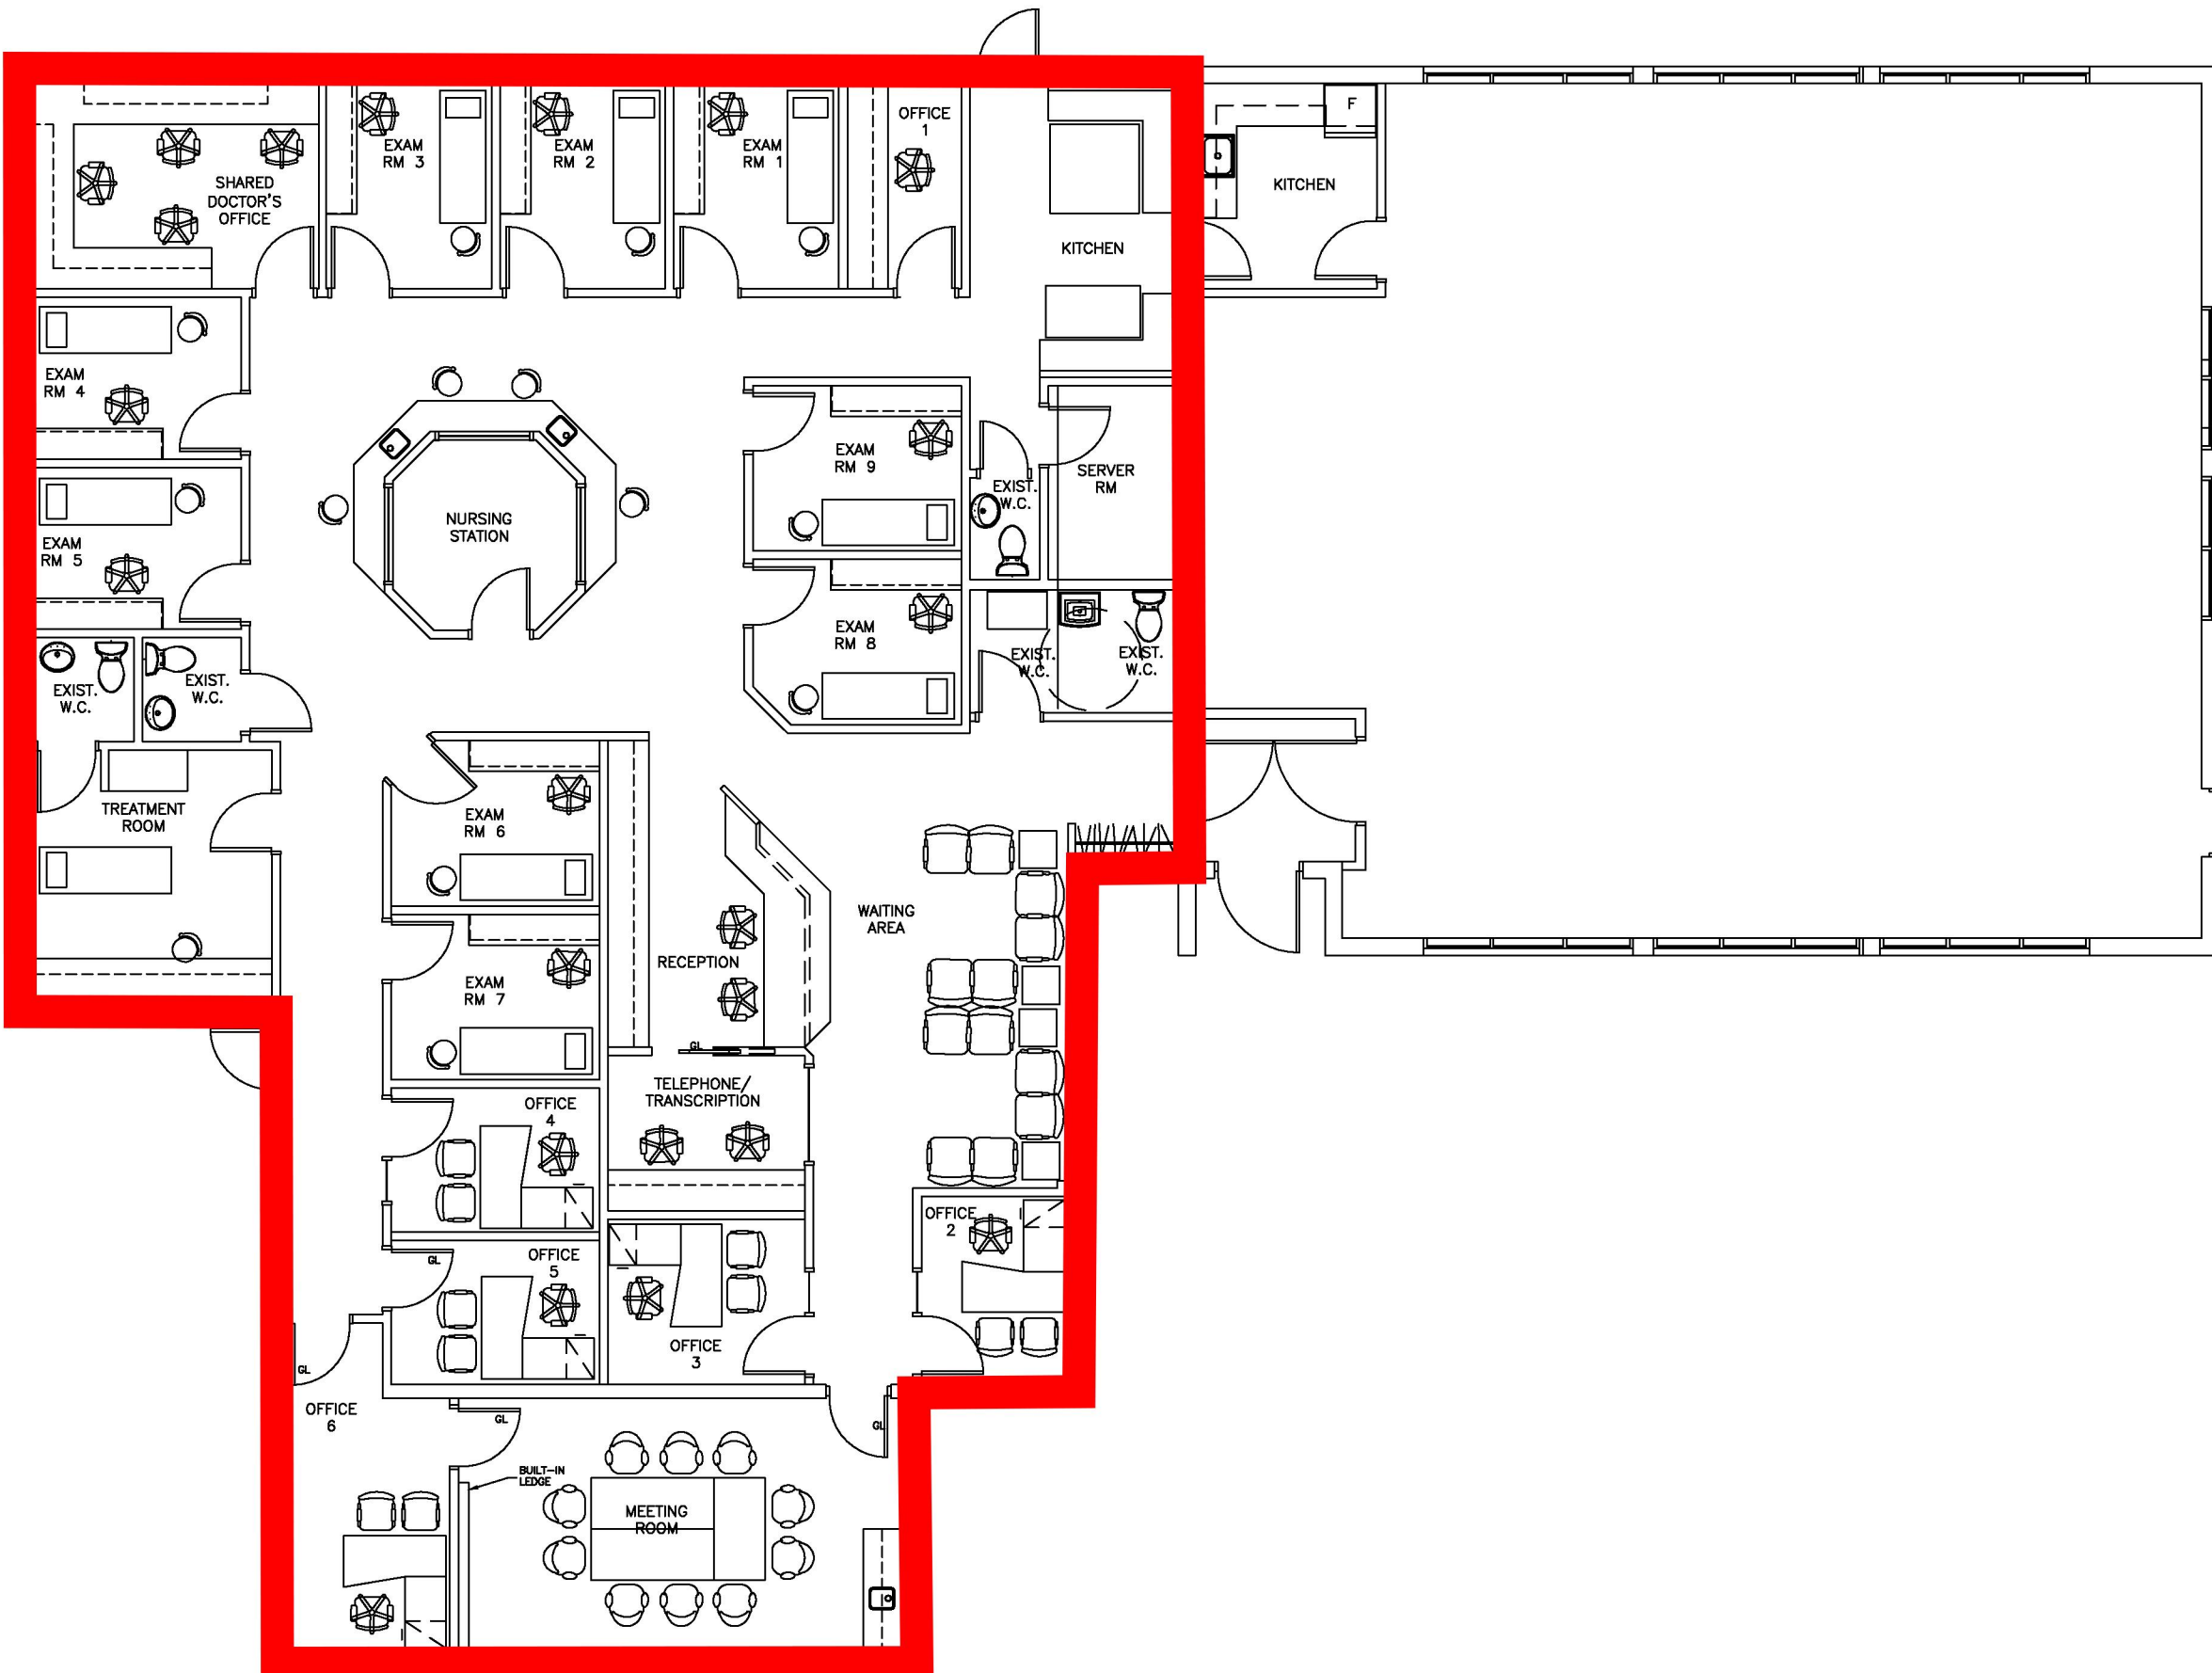

NOTES

KEY PLAN – N.T.S.

REV. NO.	DESCRIPTION	DATE (M/D/Y)
1	ISSUED FOR CLIENT APPROVAL	31.05.11

CLIENT APPROVAL _____ DATE _____

A. DETAIL NO.
B. LOCATION OF DRAWING NO.



38 Windeyer Cres.
Ottawa ON K2K 2P7
Phone: 613.435.4289
www.keystonegroup.ca

Facilities
Project
Management

DRAWING TITLE
PRELIMINARY PLAN
GROUND FLOOR

PROJECT TITLE
PLANTAGENET FHT
179 OLD HIGHWAY 17
PLANTAGENET, ON

SCALE	N.T.S.	DATE (M/D/Y)	31.05.11
DRAWN BY	SB	DESIGNED BY	SB
DISCIPLINE	ID	APPROVED BY	
PROJECT NO.	1105	DRAWING NO.	SK1